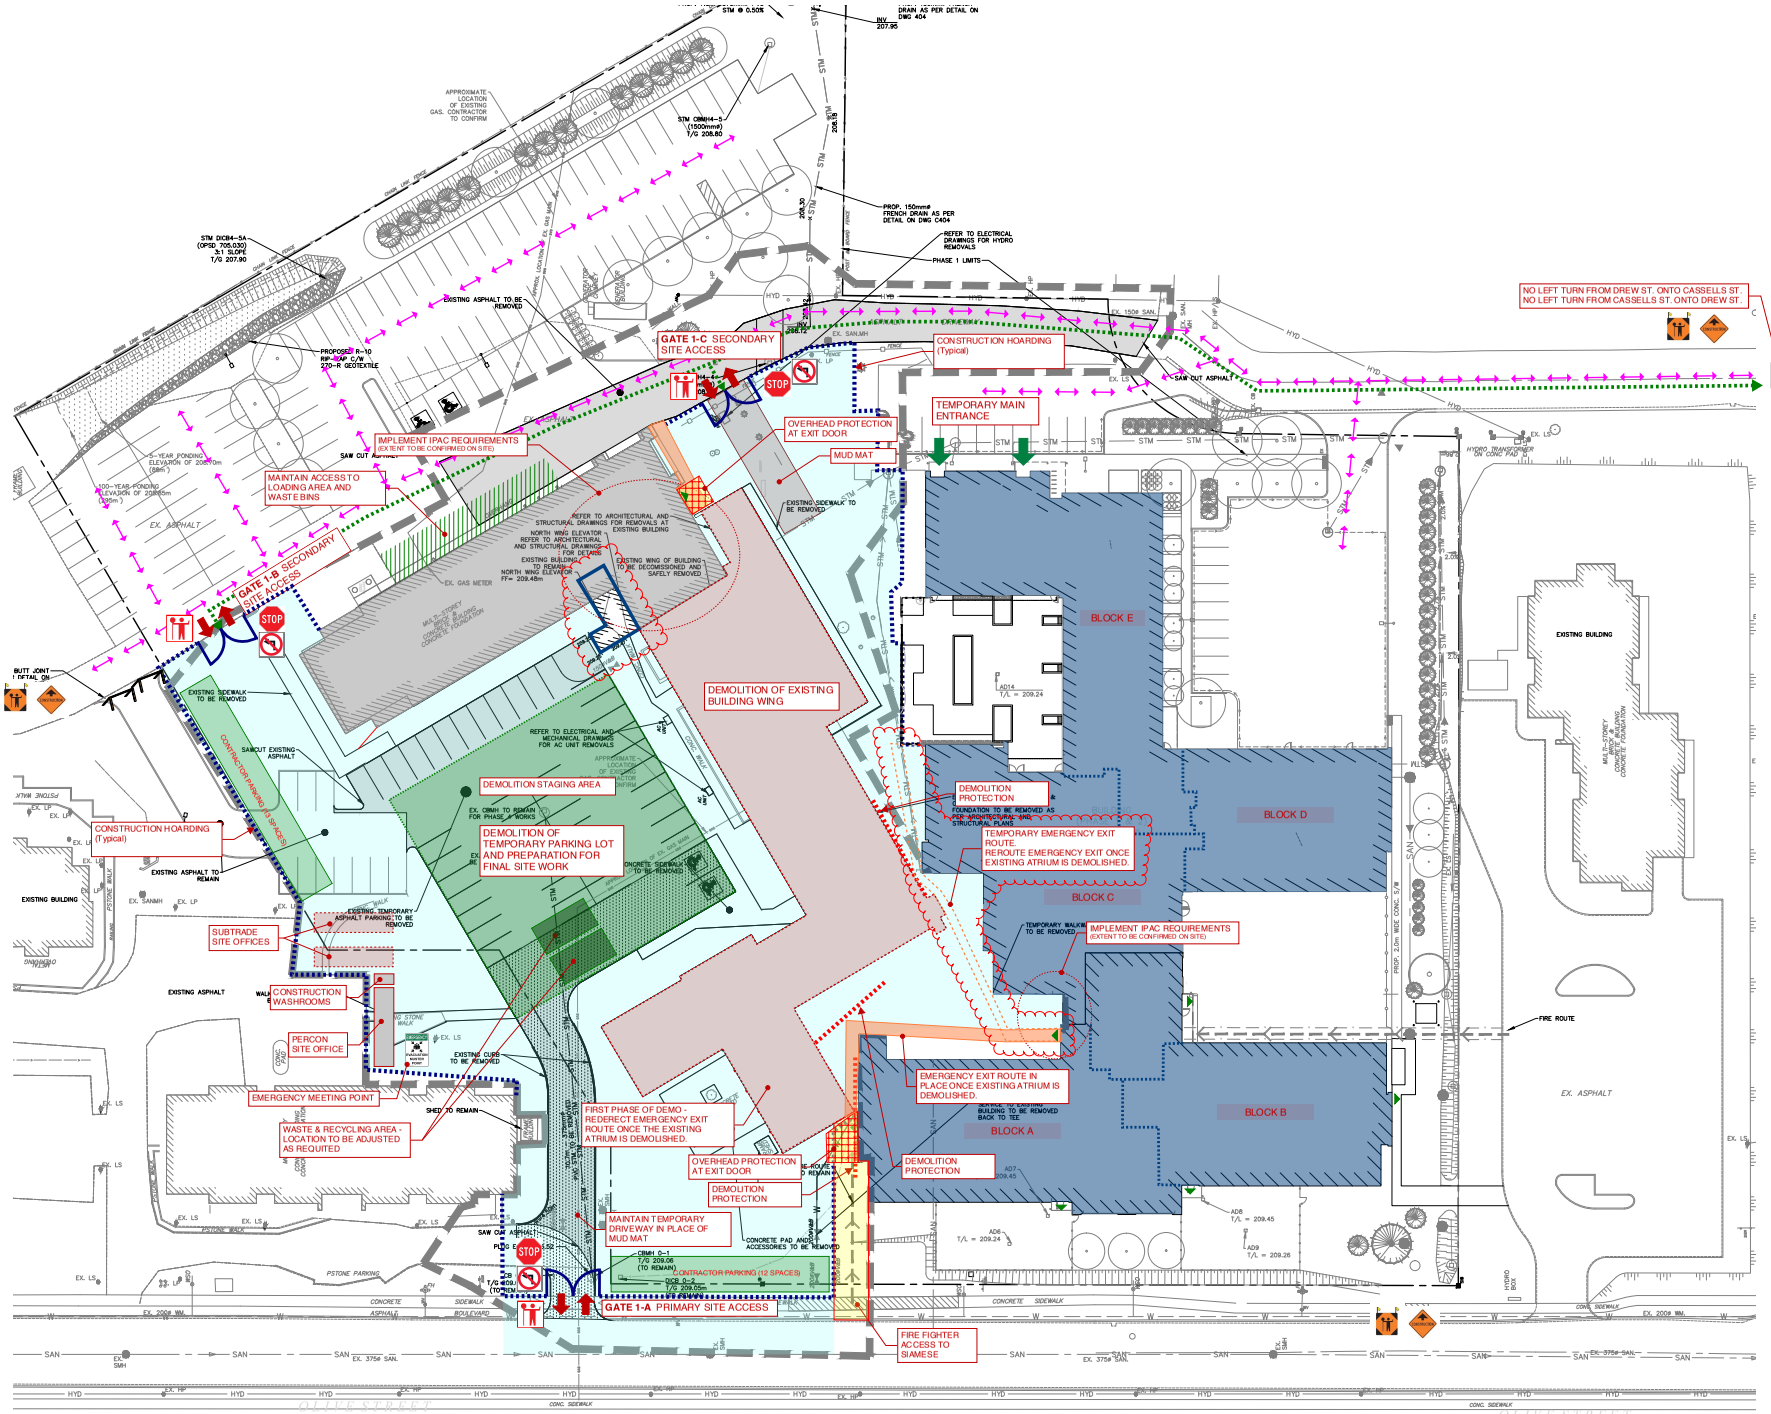

NOTE:

1. REVISIONS/CHANGES TO PREVIOUSLY ISSUED LOGISTIC PLANS HAVE BEEN INDICATED WITH RED REVISION CLOUDS.

2. PUBLIC TRAFFIC ROUTES HAVE BEEN ADDED. FOR CLARITY THE TRAFFIC ROUTE ON THE PLANS HAS NOT BEEN CLOUDED. REFER TO LEGEND FOR PUBLIC TRAFIC ROUTE IDENTIFICATION SYMBOL.

PERCON CONSTRUCTION INC.

Request for Proposal:
CASSELLHOLME REDEVELOPMENT
EAST NIPISSING HOME FOR THE AGED

RFP #: CH-2020-010

PROJECT NORTH

LEGEND

- CONSTRUCTION SIGNAGE: Traffic Control Person Ahead
- CONSTRUCTION SIGNAGE: Construction Ahead
- TRAFFIC CONTROL POINT: Traffic Control Personnel
- TEMPORARY CONSTRUCTION TRAFFIC SIGNAGE: Turning restrictions
- TEMPORARY CONSTRUCTION TRAFFIC SIGNAGE: Construction stop sign
- TEMPORARY CONSTRUCTION DELINEATION: Barrel type work-zone separator
- TEMPORARY CONSTRUCTION
- ROAD CLOSURE: Construction barrier
- Public Traffic Route
- Extent of work area
- Construction Traffic Route
- Construction site access point
- Construction gate
- NEW CONSTRUCTION
- BUILDING DEMOLITION
- EXISTING BUILDING
- BUILDING OCCUPANT EMERGENCY EXIT PATH

LOGISTICS PLAN
PHASE 3-A

NOT TO SCALE

DATE: **16 MARCH 2021** DRAWING No: **LG-006**

THIS DRAWING IN ALL FORMATS (DIGITAL AND HARDCOPY) AND THE INTELLECTUAL PROPERTY CONTAINED WITH NOT, IS THE PROPERTY OF PERCON CONSTRUCTION INC. AND CANNOT BE REPRODUCED OR DISTRIBUTED WITHOUT PRIOR WRITTEN CONSENT BY PERCON CONSTRUCTION INC.